SITE / GRADING PLAN FOR
DESERT FOOTHILLE BAPTIST CHURCH

645 WEST WARD LANE,
GREEN VALLEY AZ 85614

P1210-006

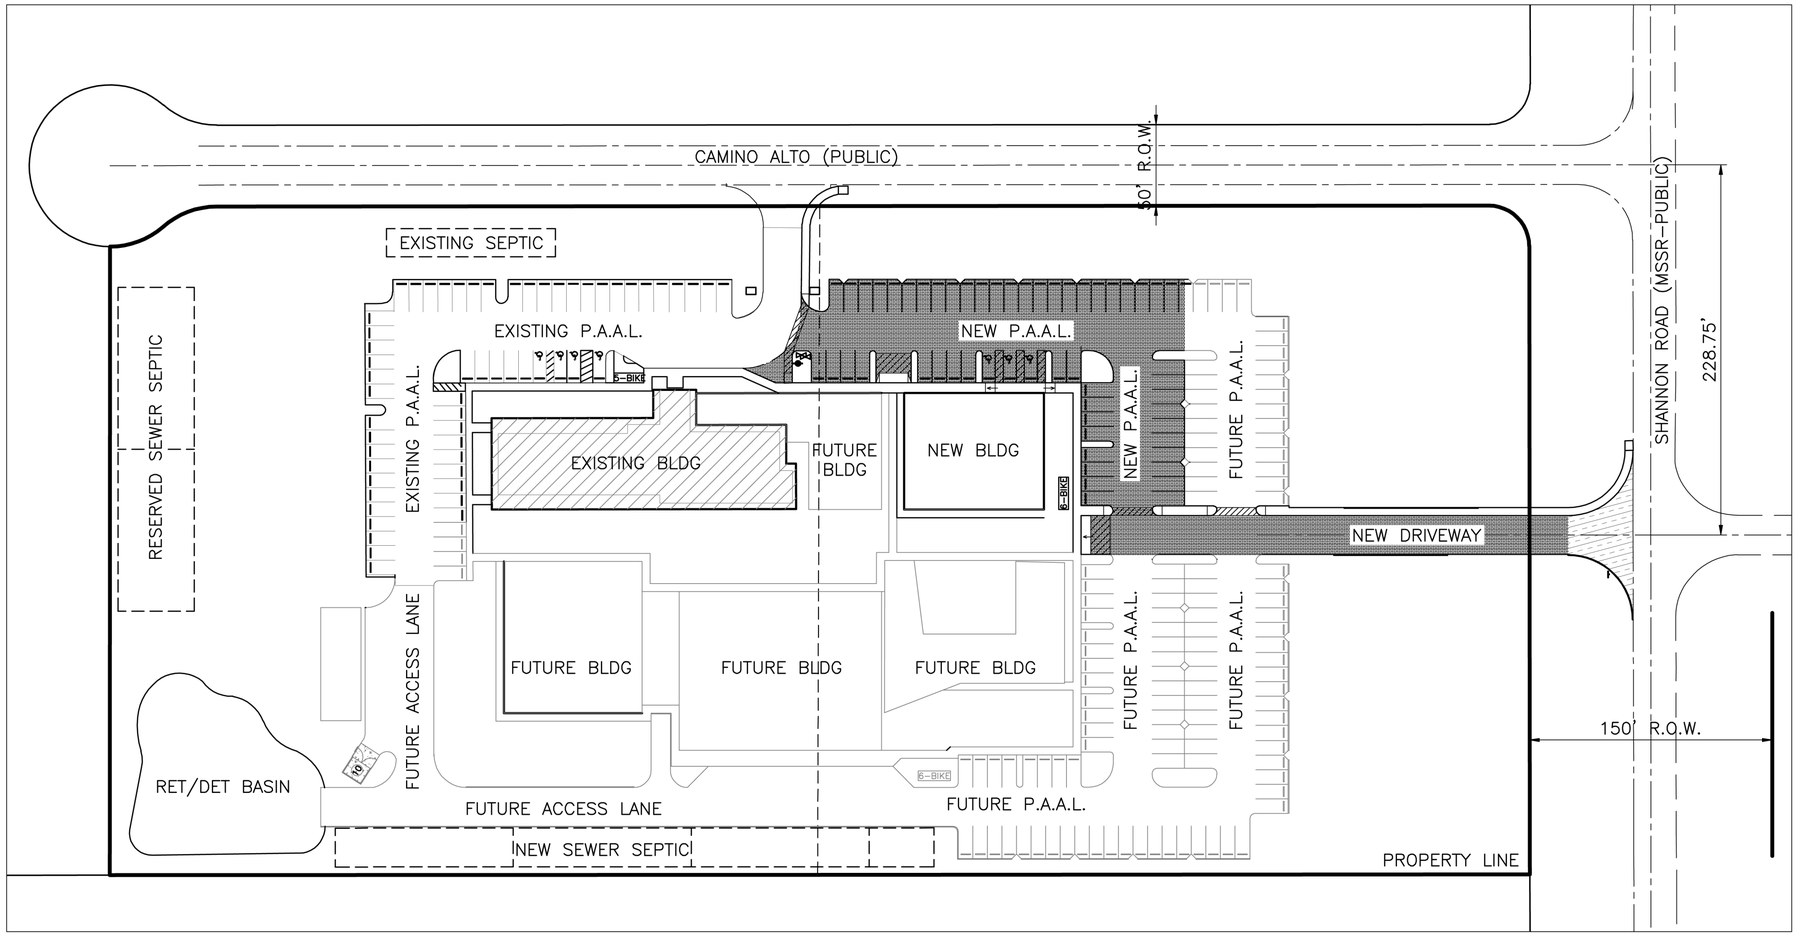

PROJECT OVERVIEW PLAN

SCALE 1"=60'

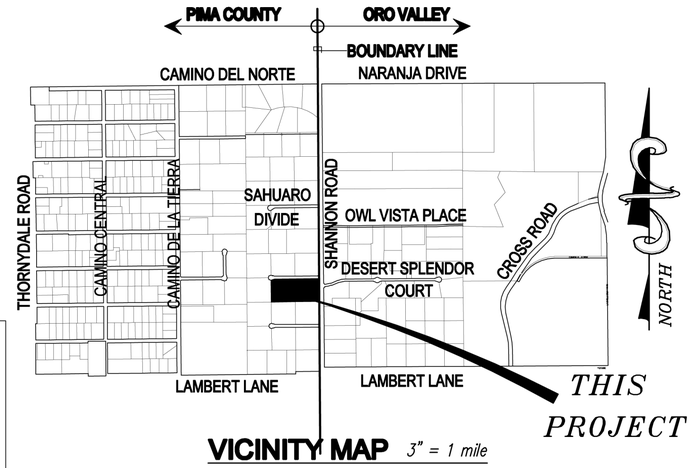

VICINITY MAP *3" = 1 mile*

A PORTION OF THE SOUTHEAST QUARTER OF
SECTION 8, TOWNSHIP 12 SOUTH,
RANGE 13 EAST, G. & S.R.M.
PIMA COUNTY, ARIZONA

LEGEND

- SECTION 404–JURISDICTIONAL WASH LIMITS
- FEMA ZONE A 100–YR FLOODPLAIN LIMITS
- EROSION SETBACK LINE
- RIGHT–OF–WAY LINE
- PROPERTY LINE
- ROADWAY CENTER LINE
- ONSITE PAVING (2"AC/4"AB)
- APPROACH WITHIN ROW (6"AC/6" AB)
- GROUTED RIPRAP
- FLOW ARROW
- G.B. GRADE BREAK
- FFE FINISH FLOOR ELEVATION
- Q_{100} 100–YEAR EVENT DISCHARGE